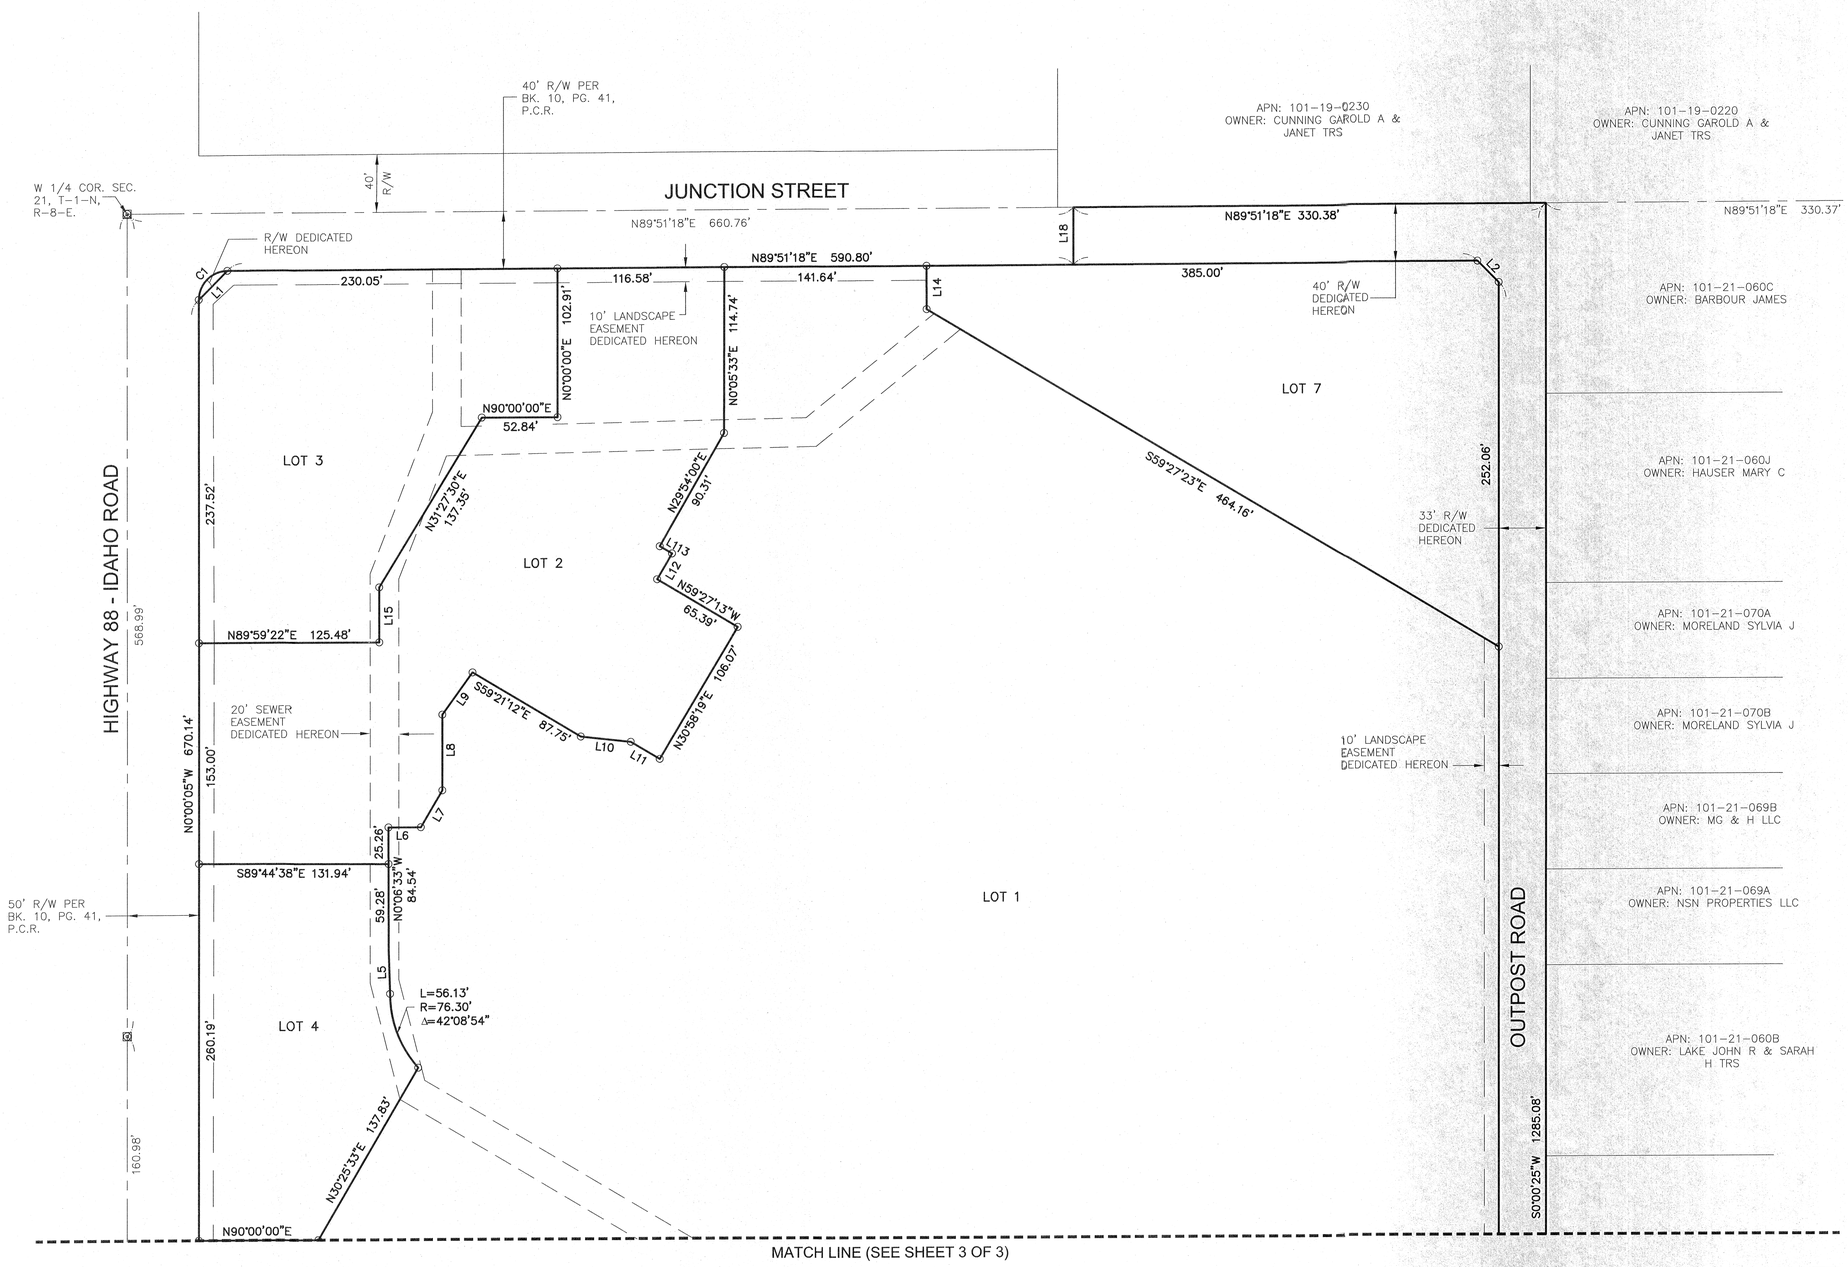

GRAPHIC SCALE

50 0 25 50 100 200

(IN FEET)
1 inch = 50 ft.

LEGEND

◉	FOUND BRASS CAP FLUSH
⊡	FOUND BRASS CAP IN HANDHOLE
○	SET 1/2 INCH REBAR W/CAP RLS 54333
●	FOUND AS NOTED
R/W	RIGHT-OF-WAY
P.C.R.	PINAL COUNTY RECORDS
RLS	REGISTERED LAND SURVEYOR
———	BOUNDARY LINE
———	ADJOINING BOUNDARY LINE
— — —	EASEMENT LINE
—— - ——	CENTERLINE

LINE TABLE

LINE	BEARING	LENGTH
L1	N44° 55' 37"E	28.25'
L2	S45° 04' 13"E	21.06'
L3	S60° 12' 44"W	19.88'
L4	N0° 00' 07"W	19.43'
L5	N1° 48' 45"W	30.28'
L6	N90° 00' 00"E	22.59'
L7	N30° 32' 56"E	29.59'
L8	N0° 00' 00"W	52.56'
L9	N35° 53' 24"E	36.00'
L10	S83° 43' 37"E	35.11'
L11	S59° 27' 13"E	23.49'
L12	N30° 32' 47"E	20.58'
L13	N59° 27' 13"W	10.00'
L14	N0° 08' 42"W	30.07'
L15	N0° 00' 37"W	38.00'
L16	N89° 59' 55"E	50.00'
L17	N59° 34' 27"W	58.27'
L18	N0° 00' 20"E	40.00'

Curve Table

CURVE	LENGTH	RADIUS	DELTA	CHORD	CHORD LENGTH
C6	31.37'	20.00'	89°51'23"	S44° 55' 37"W	28.25'

REGISTERED LAND SURVEYOR
CERTIFICATE NO.
54333
RYAN DENTON GILBERT
10/15/15
Date Signed
ARIZONA, U.S.A.
EXPIRES: 3/31/2016

GILBERT LAND SURVEYING, PLC
4361 S. Squires Lane, Gilbert, Arizona 85297
Phone: (480) 275-8020

FINAL PLAT
"OLD WEST MARKETPLACE"
A PORTION OF THE NW 1/4 OF THE SW 1/4 OF SEC. 21, T-1-N, R-8-E, OF THE G.&S.R.B.&M.,
PINAL COUNTY, ARIZONA

DATE:	FIELD:	DRAWN:	JOB NO.:	SHEET:
10/15/15	KD	RG	150104	2OF3