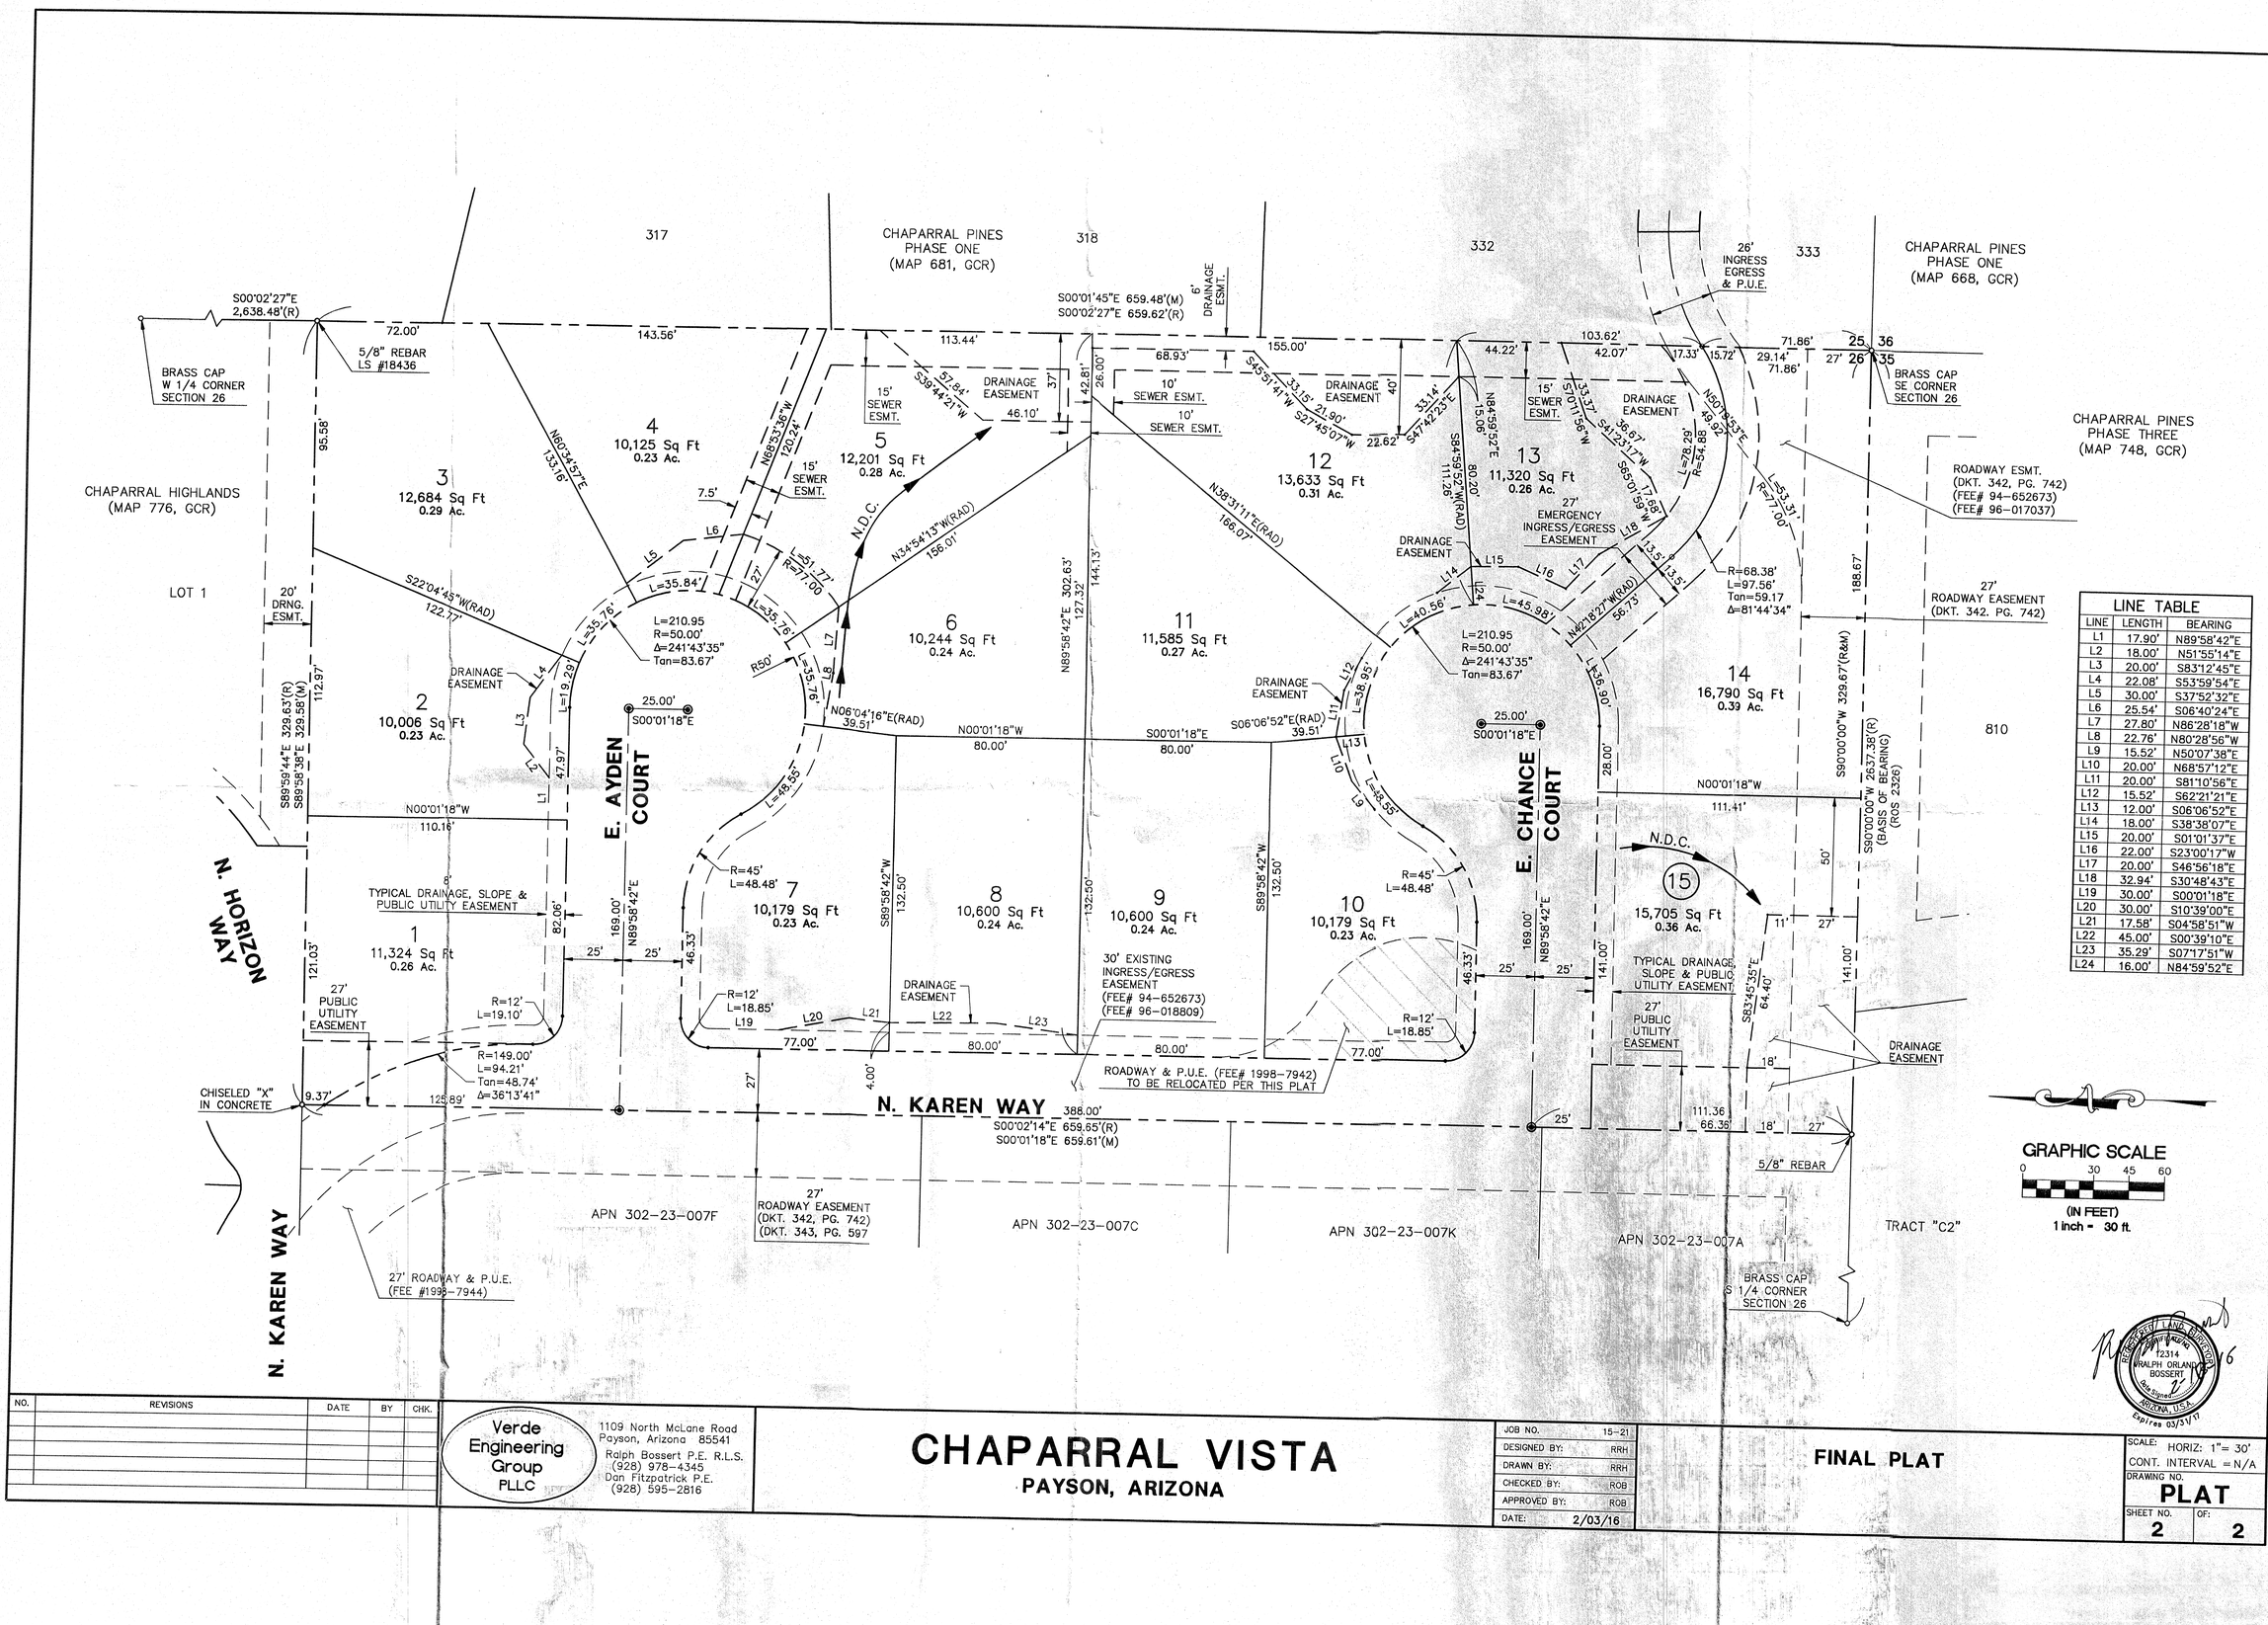


| LINE TABLE | | |
|---|---|---|
| LINE | LENGTH | BEARING |
| L1 | 17.90' | N89°58'42"E |
| L2 | 18.00' | N51°55'14"E |
| L3 | 20.00' | S83°12'45"E |
| L4 | 22.08' | S53°59'54"E |
| L5 | 30.00' | S37°52'32"E |
| L6 | 25.54' | S06°40'24"E |
| L7 | 27.80' | N86°28'18"W |
| L8 | 22.76' | N80°28'56"W |
| L9 | 15.52' | N50°07'38"E |
| L10 | 20.00' | N68°57'12"E |
| L11 | 20.00' | S81°10'56"E |
| L12 | 15.52' | S62°21'21"E |
| L13 | 12.00' | S06°06'52"E |
| L14 | 18.00' | S38°38'07"E |
| L15 | 20.00' | S01°01'37"E |
| L16 | 22.00' | S23°00'17"W |
| L17 | 20.00' | S46°56'18"E |
| L18 | 32.94' | S30°48'43"E |
| L19 | 30.00' | S00°01'18"E |
| L20 | 30.00' | S10°39'00"E |
| L21 | 17.58' | S04°58'51"W |
| L22 | 45.00' | S00°39'10"E |
| L23 | 35.29' | S07°17'51"W |
| L24 | 16.00' | N84°59'52"E |

| NO. | REVISIONS | DATE | BY | CHK. |
|---|---|---|---|---|

Verde Engineering Group PLLC
1109 North McLane Road
Payson, Arizona 85541
Ralph Bossert P.E. R.L.S.
(928) 978-4345
Dan Fitzpatrick P.E.
(928) 595-2816

# CHAPARRAL VISTA
## PAYSON, ARIZONA

| | |
|---|---|
| JOB NO. | 15-21 |
| DESIGNED BY: | RRH |
| DRAWN BY: | RRH |
| CHECKED BY: | ROB |
| APPROVED BY: | ROB |
| DATE: | 2/03/16 |

FINAL PLAT

SCALE: HORIZ: 1"= 30'
CONT. INTERVAL = N/A
DRAWING NO. PLAT
SHEET NO. 2 OF: 2

REGISTERED LAND SURVEYOR 12314 RALPH ORLAND BOSSERT Jr. ARIZONA, U.S.A. Expires 03/31/17